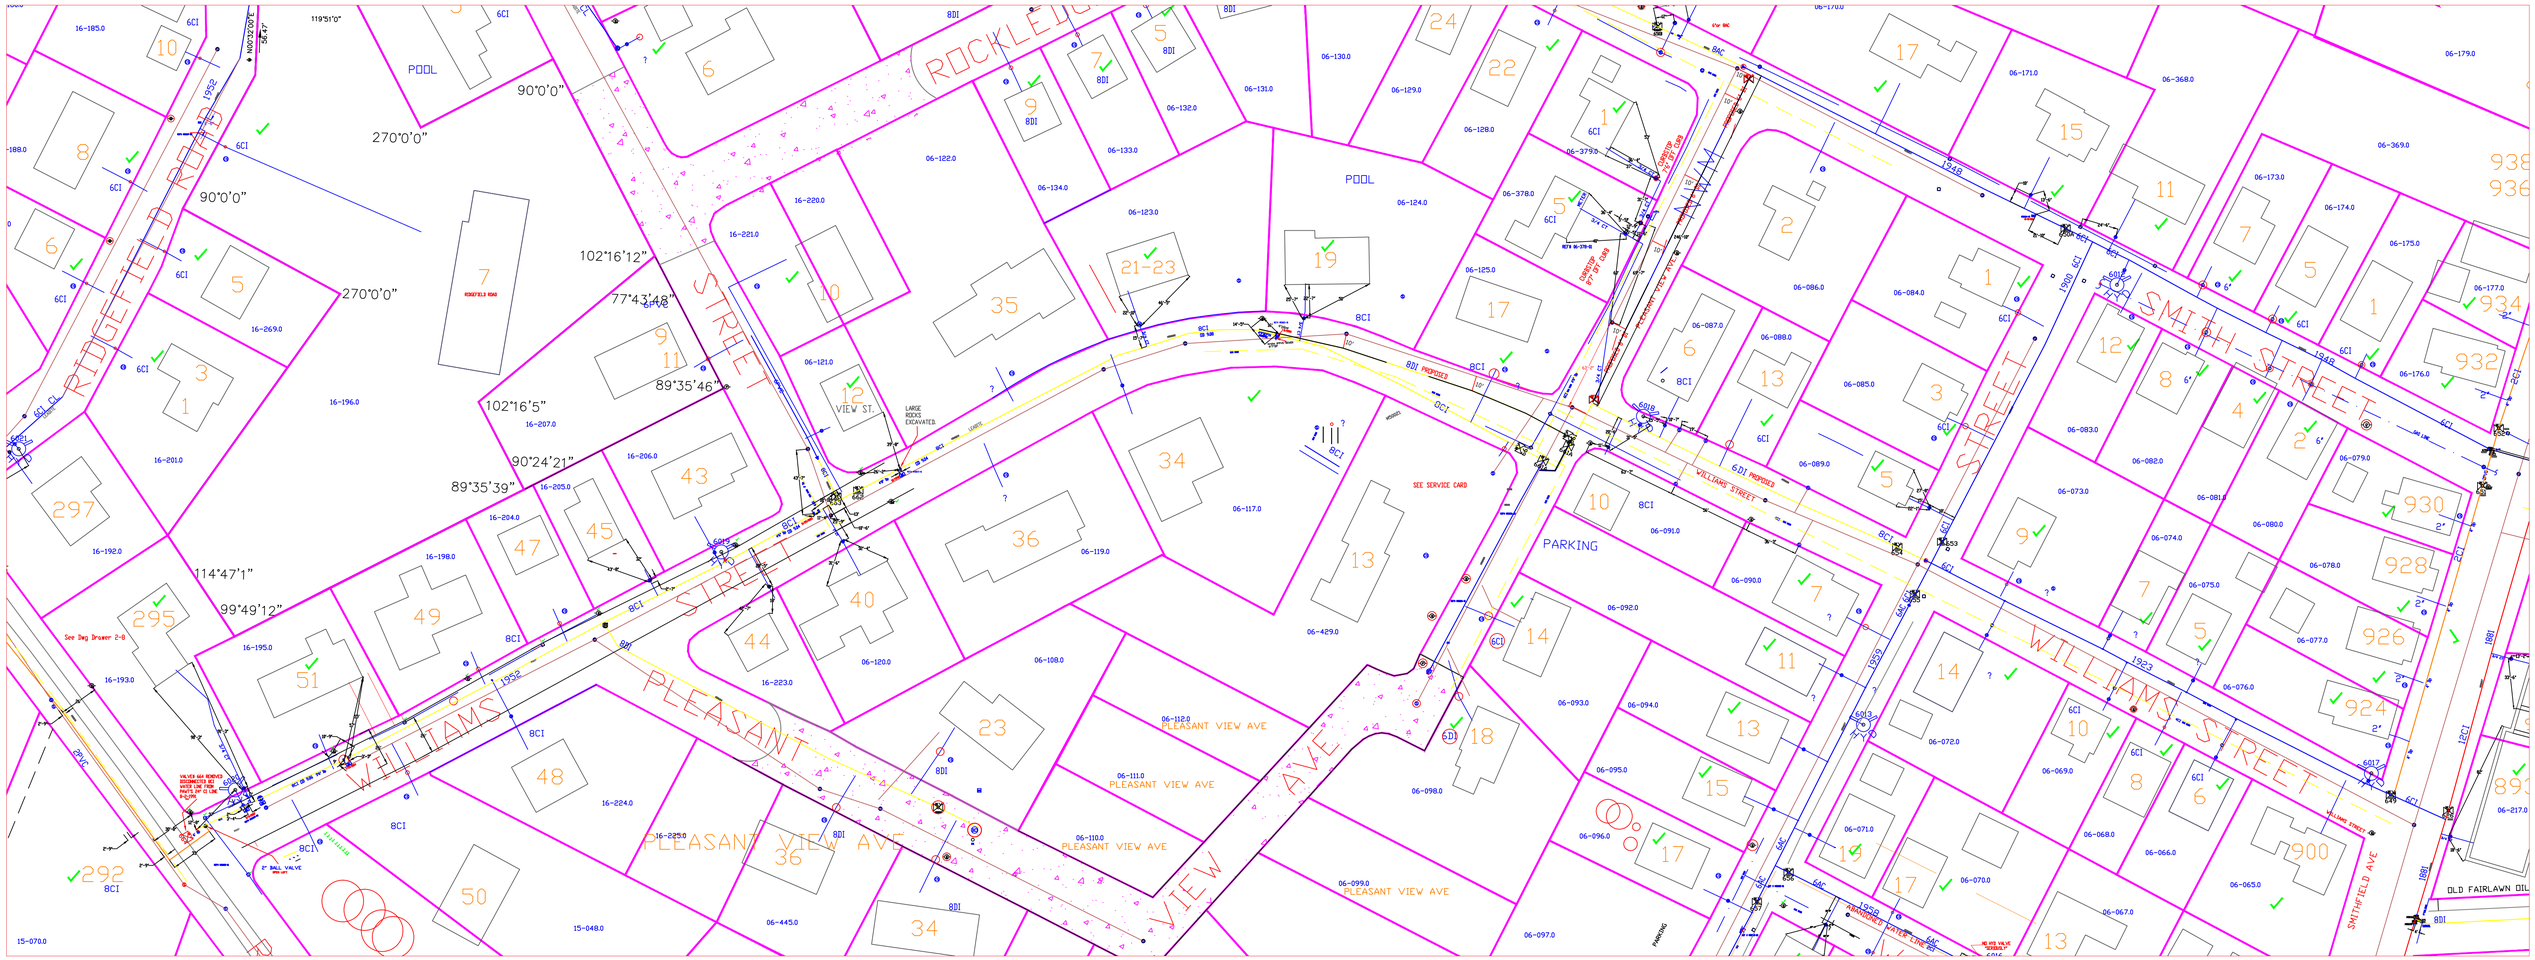
RIDGEFIELD ROAD
ROCKLEDGE STREET
PLEASANT VIEW AVE
WILLIAMS STREET
SMITH STREET
SMITHFIELD AVE
OLD FAIRLAWN DR
POOL
PARKING
VIEW ST.
SEE SERVICE CARD
See Dwg Drawer 2-8
8DI PROPOSED
6DI PROPOSED
WILLIAMS STREET
LARGE ROCKS EXCAVATED
8" BALL VALVE
90°0'0"
270°0'0"
102°16'12"
77°43'48"
89°35'46"
102°16'5"
90°24'21"
89°35'39"
114°47'1"
99°49'12"